


## B WATER METER CABINET TREATMENT DETAIL
BLOW-UP PLAN SCALE 1:30

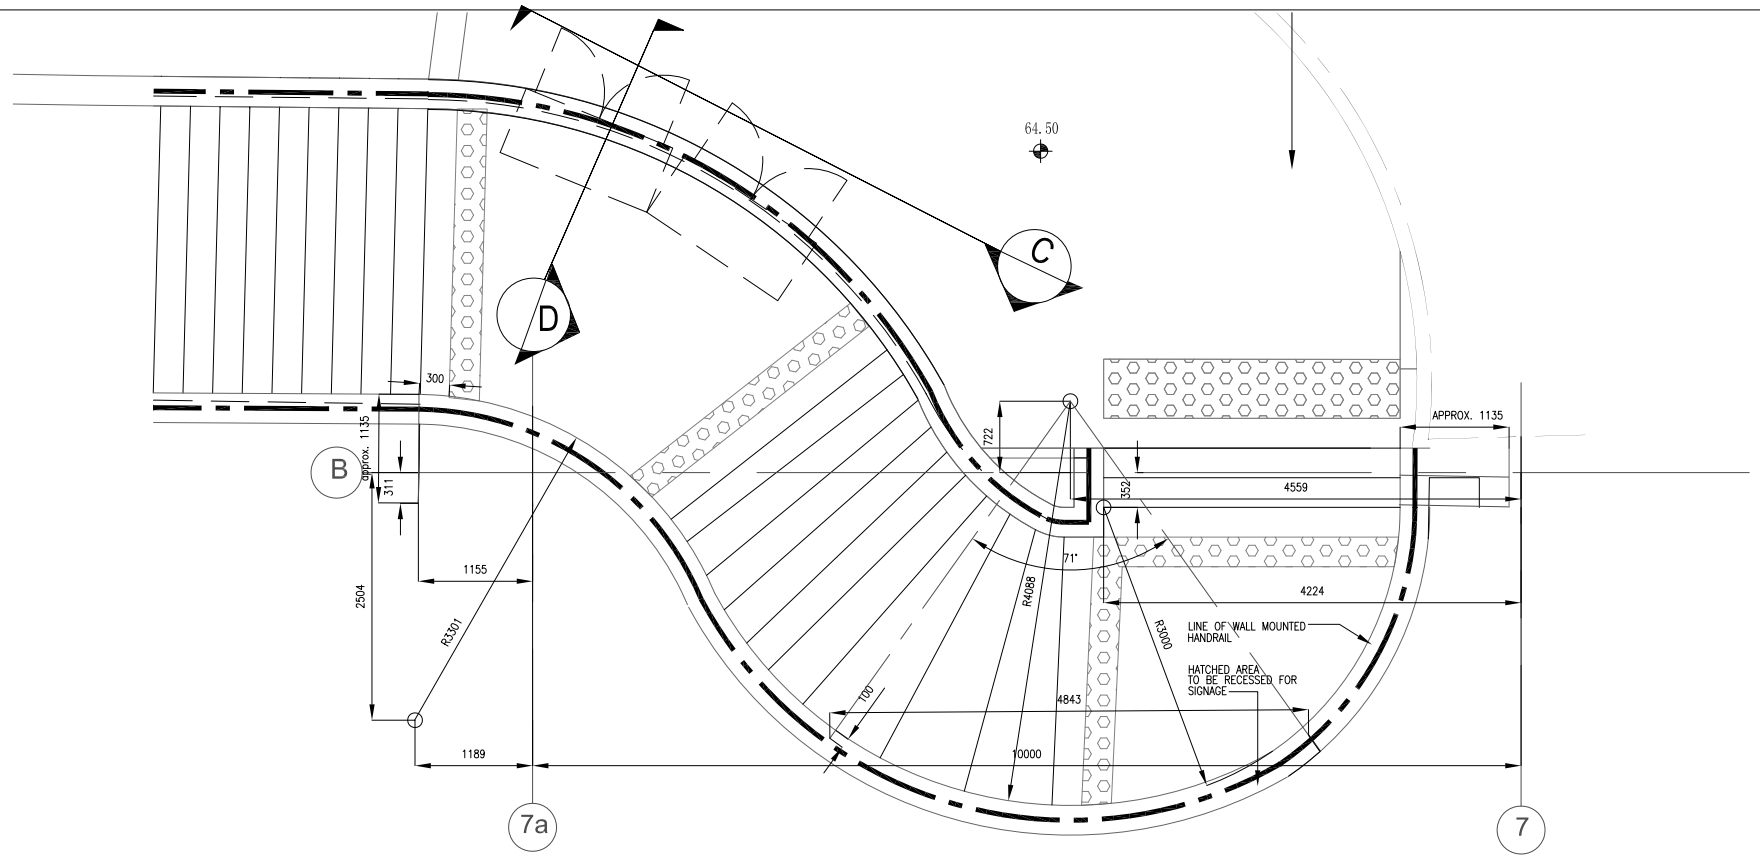


## A REFERENCE PLAN
N.T.S.




## E WATER METER CABINET SIGNAGE DETAIL
BLOW-UP SECTION SCALE 1:3

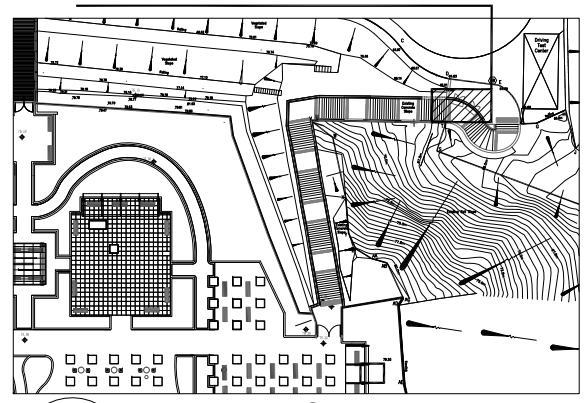


## C WATER METER CABINET TREATMENT DETAIL
ELEVATION SCALE 1:15

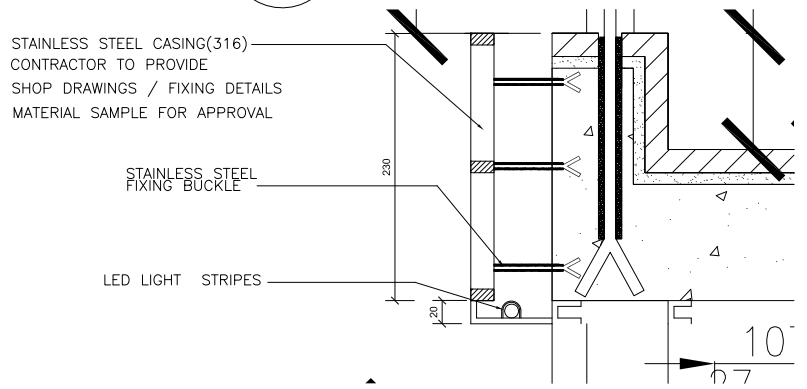


## D WATER METER CABINET TREATMENT DETAIL
SECTION SCALE 1:10

* NOTE:
- CONTRACTOR TO LOCATE EXPANSION JOINT @ MAX. 15 PER LINEAR METER & TO BE APPROVED BY ARCHITECT / STRUCTURAL ENGR.
- ALL SCREEDING, WATERPROOFING, STRUTURAL SLAB SHOULD REFER TO ARCHITECTS/ STRUCTURAL ENGR. SPECS. / DRAWINGS.
- ALL DRAINAGE POINTS, CALCULATIONS & EXACT LOCATIONS OF SUB-SOIL DRAINS SHOULD REFER TO DRAINAGE CONSULTANTS DRAWINGS.
- PLANTING SOIL & PLANTING MATERIALS INCLUDING PROPRIETARY DRAINAGE SYSTEM SHALL BE SUPPLIED & INSTALLED BY SOFT LANDSCAPE SUB-CONTRACTOR.
- THE CONTRACTOR IS REQUIRED TO COORDINATE ESPECIALLY THE LEVELS AMONG SOIL SURFACES, DRAINAGE INSPECTION CHAMBER, PLANTINGS AND ALL OTHER BUILDING SERVICES WITHIN THE PLANTING AREA.
- CONTRACTOR TO PROVIDE SHOP DRAWINGS , FIXING DETAILS , MATERIAL SAMPLES AND STRUCTURAL CALCULATIONS FOR ARCHITECT'S APPROVAL.
- CUTTING OF STONE FOR PLANTER /KERB COPING SHOULD BE IN SEGMENT AND TO FOLLOW THE CURVILINEAR PROFILES.
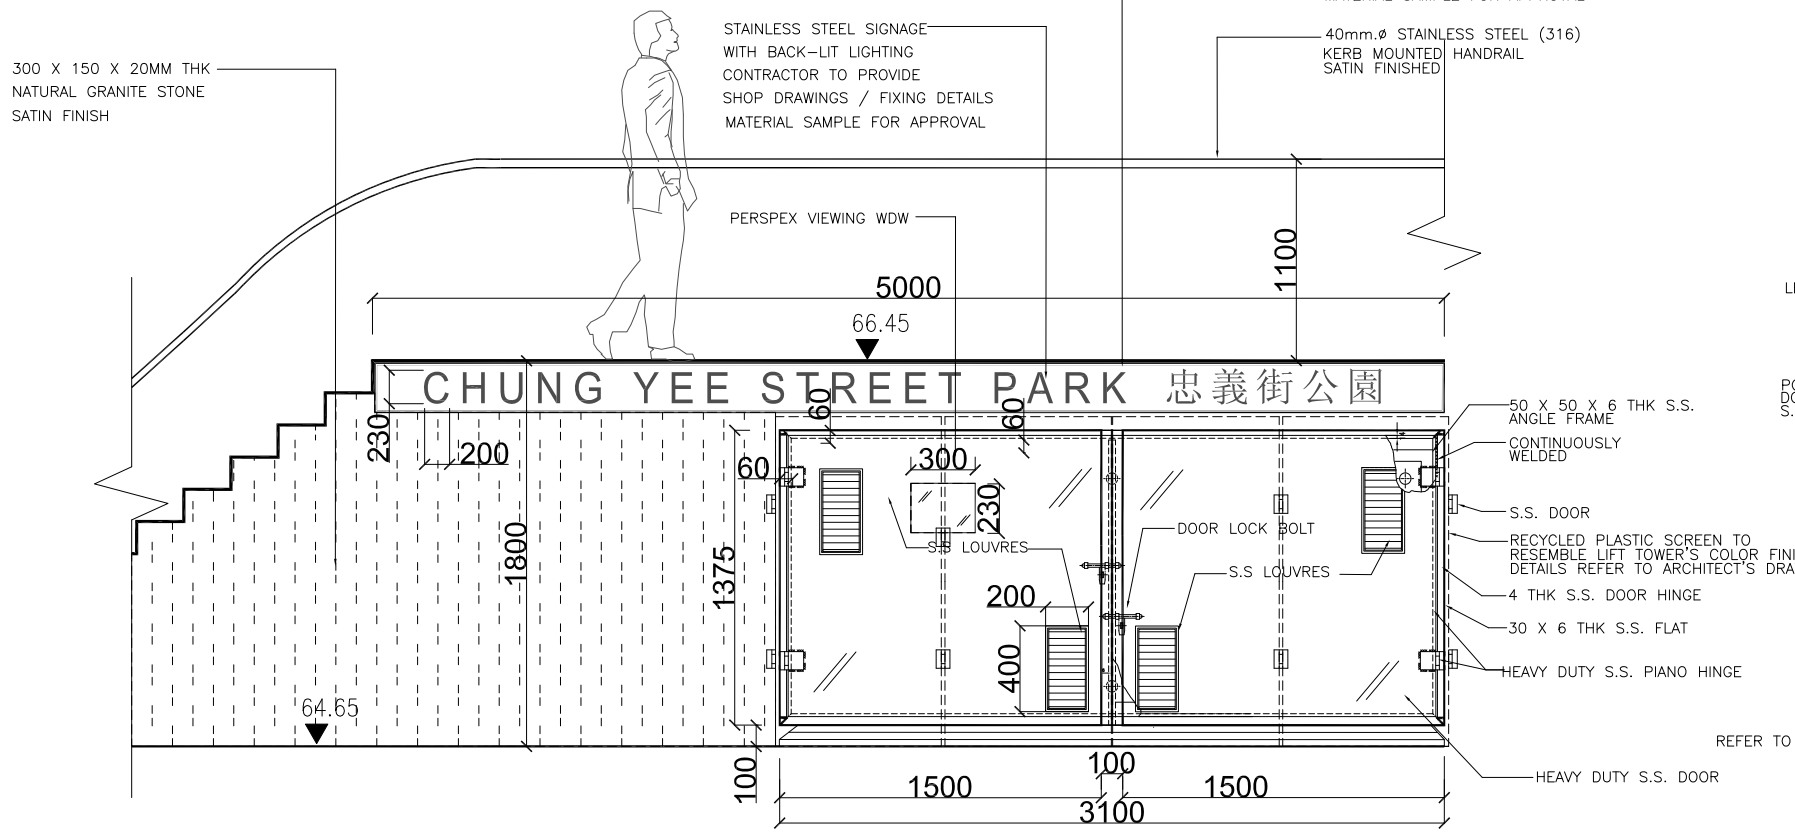
| No. | Date | Description | Initial |
|---|---|---|---|
| Revision | | | |

Consultant Project No.
080101

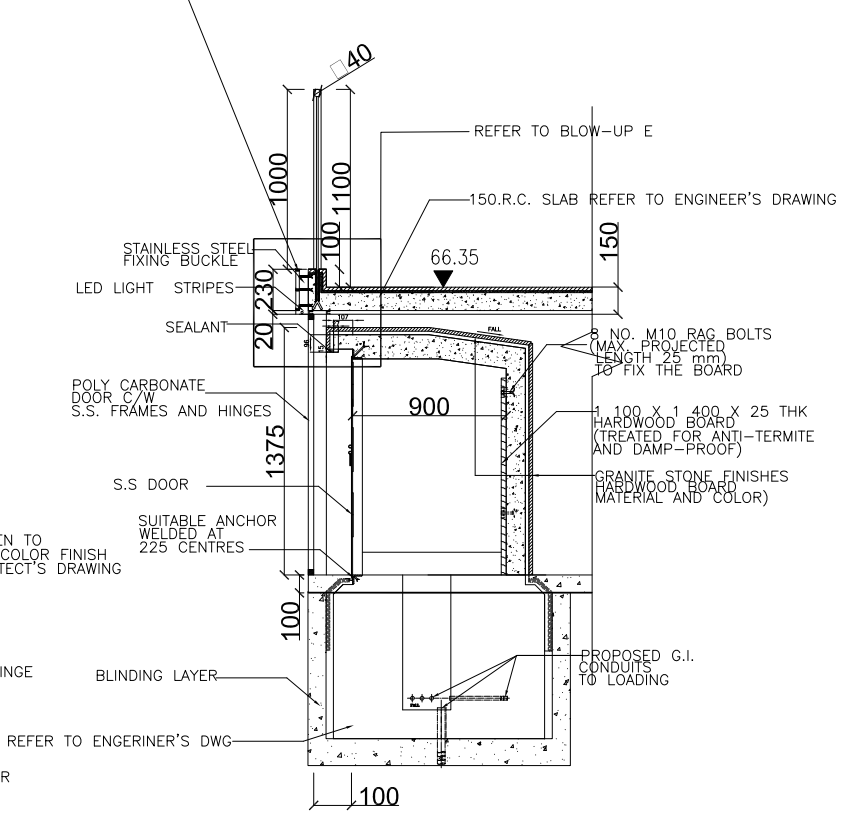
ARTHUR C. S. KWOK
ARCHITECTS & ASSOCIATES LIMITED
郭志鈞建築師有限公司
1401 ARGYLE CENTRE ONE KOWLOON

TEAM 73 HK Limited
urban design urban planning landscape architecture
8/F China Hong Kong Tower 8 Hennessy Road Wanchai Hong Kong
Tel: 2865-5713 Fax: 2865-4809 Email: design@team-73.com

CANWEST CONSULTANTS LIMITED
CIVIL & STRUCTURAL ENGINEERS
建僑工程顧問有限公司
15/F, 633 KING'S ROAD, NORTH POINT, HONG KONG
TEL: (852) 2892 1126
FAX: (852) 2881 6365
E-MAIL: canwest@canwest.biz.com.hk

THOMAS ANDERSON & PARTNERS (H.K.) LIMITED
CONSULTING ENGINEERS, BUILDING SERVICES


| | Name | Signed | Date |
|---|---|---|---|
| Designed | KH | | 21 DEC 2011 |
| Drawn | RL | | 21 DEC 2011 |
| Checked | SI | | 21 DEC 2011 |
| Approved | SF | SF | 21 DEC 2011 |

Contract No.

File No.

Project No.
420 RO

Consultant Agreement No.
9AS022

Contract
LOCAL OPEN SPACE AT CHUNG YEE STREET, KOWLOON CITY DISTRICT

Drawing Title
WATER METER CABINET TREATMENT DETAIL

Drawing No.
AB/2263/EW125

Scale
AS SHOWN

13 JAN 2012 (Date)

ARCHITECTURAL SERVICES DEPARTMENT

A1 841 x 594