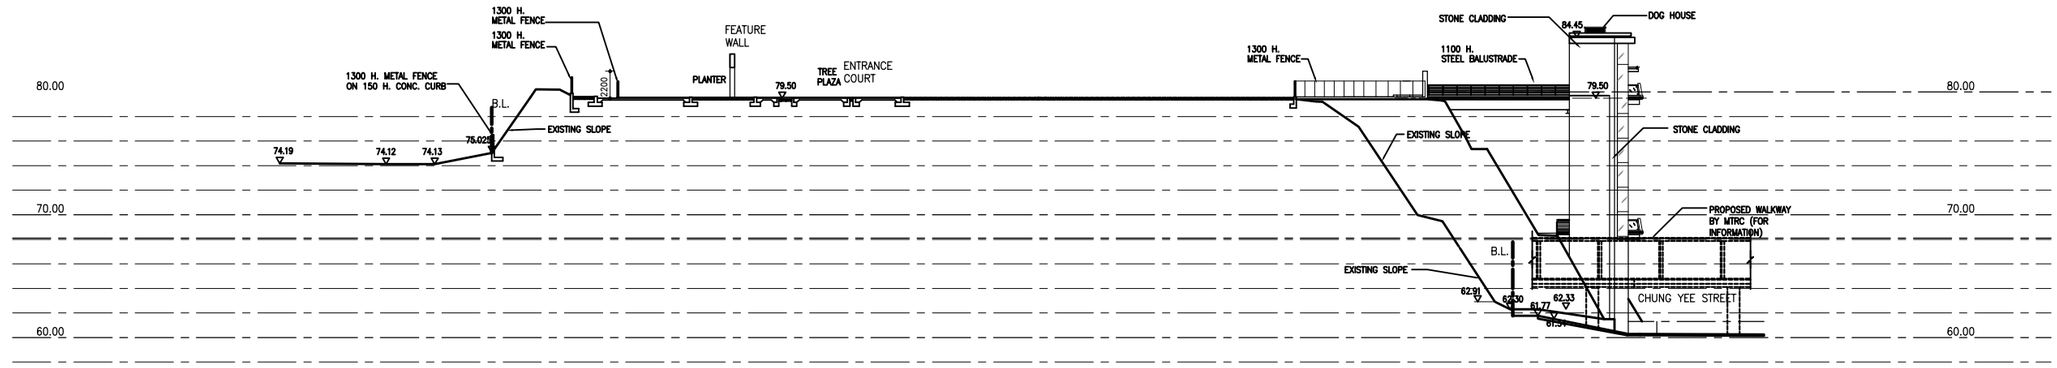

SECTION E -E

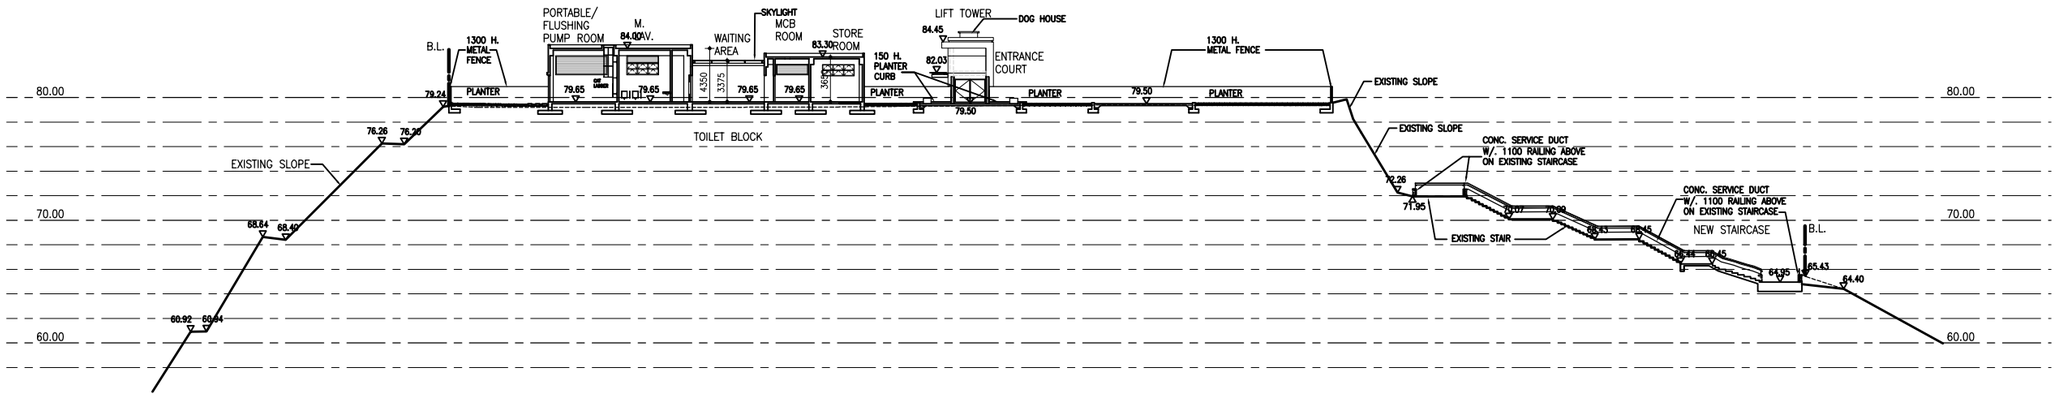

SECTION F – F

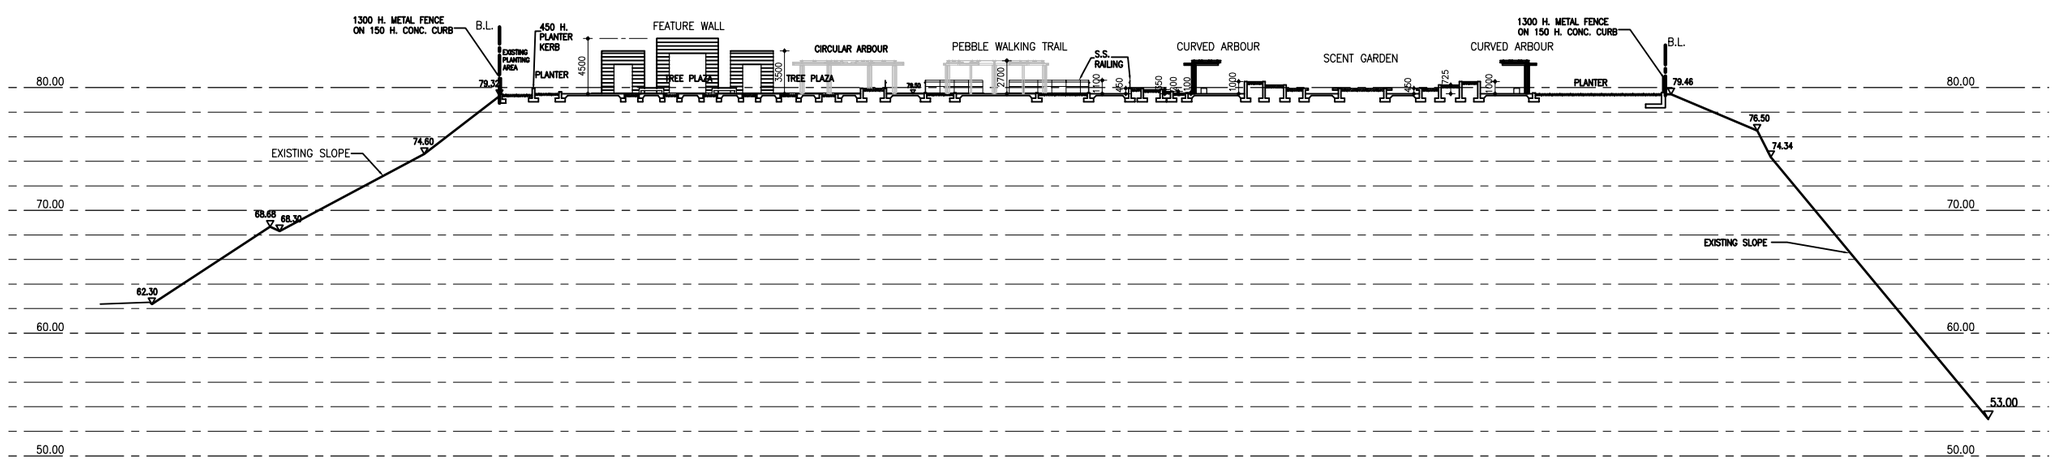

SECTION G – G

Notes :

No.	Date	Description	Initial
Revision			

Consultant Project No.
080101

ARTHUR C. S. KWOK
ARCHITECTS & ASSOCIATES LIMITED
郭之祥建築師有限公司
1401 ARGYLE CENTRE ONE KOWLOON

TEAM 73 HK Limited
urban design urban planning landscape architecture
4/F China Hong Kong Tower 8 Hennessy Road Wanchai Hong Kong
Tel: 2865-2713 Fax: 2865-6509 Email: design@team-73.com

CANWEST CONSULTANTS LIMITED
CIVIL & STRUCTURAL ENGINEERS
建偉工程顧問有限公司
18/F, 633 KING'S ROAD, NORTH POINT, HONG KONG
TEL: (852) 2861 1138
FAX: (852) 2861 6369
E-MAIL: canwest@canwest.biz.com.hk

THOMAS ANDERSON & PARTNERS (H.K.) LIMITED
CONSULTING ENGINEERS, BUILDING SERVICES
湯瑪士(香港)有限公司

	Name	Signed	Date
Designed	PT / EL		DEC 2011
Drawn	WS		DEC 2011
Checked	TH		DEC 2011
Approved	AL		DEC 2011

Contract No.
SS T320

File No.

Project No.
420 RO

Consultant Agreement No.
9AS022

Contract
LOCAL OPEN SPACE AT
CHUNG YEE STREET,
KOWLOON CITY DISTRICT

Drawing Title
SECTIONAL ELEVATION 2/2

Drawing No.
AB/2263/ GP004

Scale
A1 = 1 : 250
A3 = 1 : 500

(Date)

ARCHITECTURAL SERVICES DEPARTMENT

A1 841 x 594