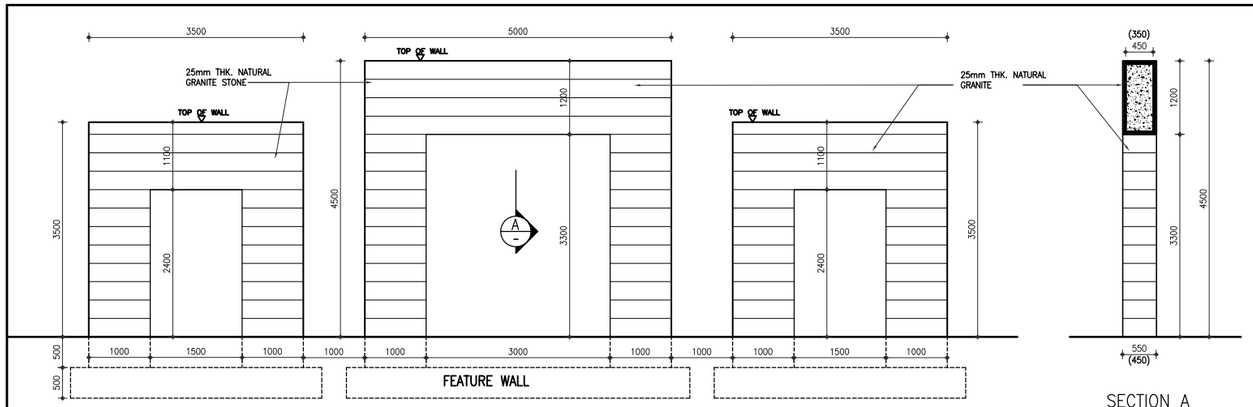

ELEVATION

SECTION A

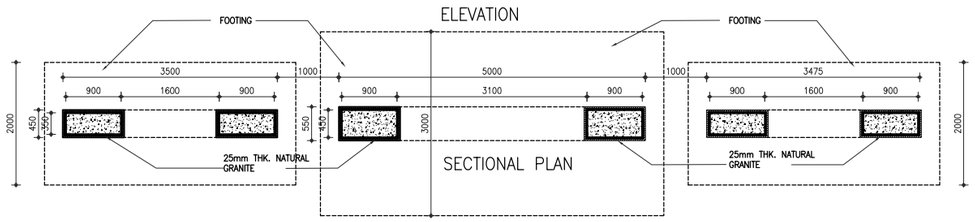

DETAIL OF FEATURE WALL

SCALE A1=1:50, A3=1:100

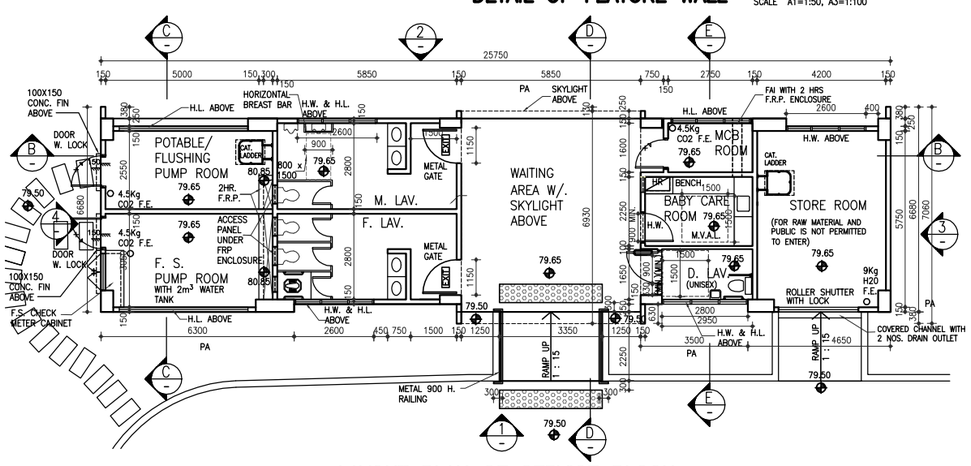

LAYOUT PLAN OF SERVICE BLOCK

SCALE A1=1:100, A3=1:200

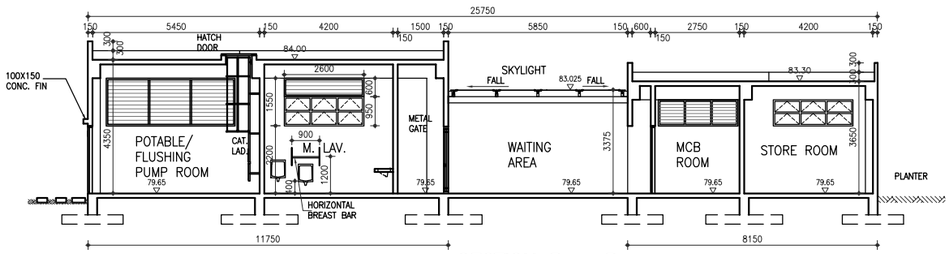

SECTION B – B

SCALE A1=1:100, A3=1:200

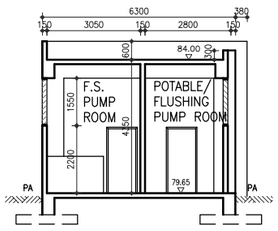

SECTION C – C

SCALE A1=1:100, A3=1:200

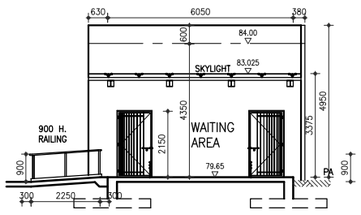

SECTION D – D

SCALE A1=1:100, A3=1:200

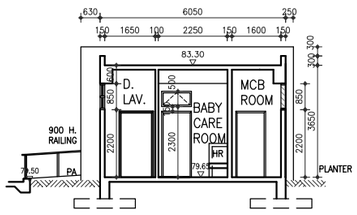

SECTION E – E

SCALE A1=1:100, A3=1:200

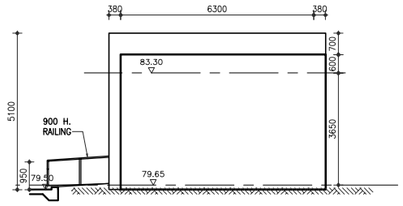

ELEVATION 3

SCALE A1=1:100, A3=1:200

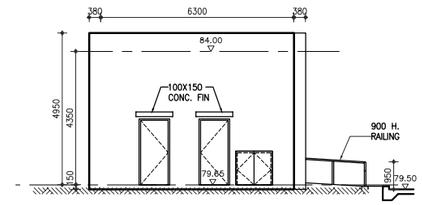

ELEVATION 4

SCALE A1=1:100, A3=1:200

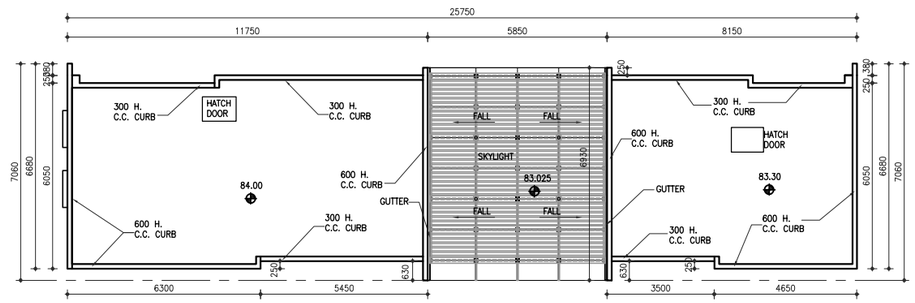

ROOF PLAN OF SERVICE BLOCK

SCALE A1=1:100, A3=1:200

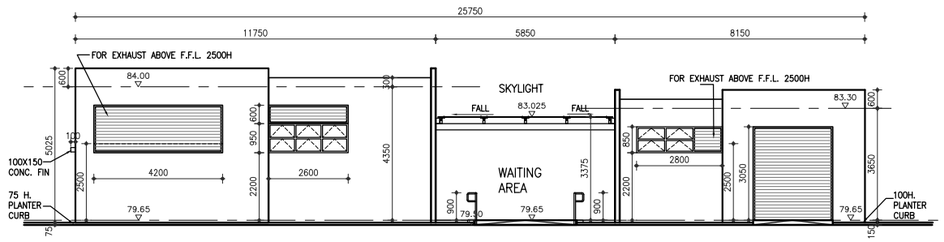

ELEVATION 1

SCALE A1=1:100, A3=1:200

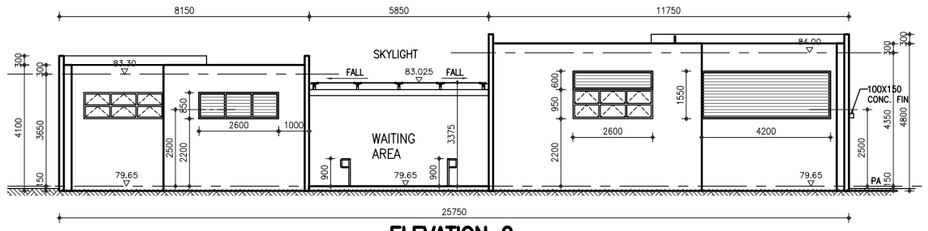

ELEVATION 2

SCALE A1=1:100, A3=1:200

Notes :

H. W. HIGH WINDOW
H. L. HIGH LOUVRE

No.	Date	Description	Initial

Revision

Consultant Project No. 080101

ARTHUR C. S. KWOK ARCHITECTS & ASSOCIATES LIMITED 郭之舜建築師有限公司
1401 ARGYLE CENTRE ONE KOWLOON

TEAM 73 HK Limited
urban design urban planning landscape architecture
4/F Chine Hong Kong Tower 8 Hennessy Road Wanchai Hong Kong
Tel: 2865-2713 Fax: 2865-6309 Email: design@team-73.com

CANWEST CONSULTANTS LIMITED
CIVIL & STRUCTURAL ENGINEERS
建偉工程顧問有限公司
18/F, 633 KING'S ROAD, NORTH POINT, HONG KONG
TEL: (852) 2962 1138
FAX: (852) 2861 6385
E-MAIL: canwest@canwestltd.com.hk

THOMAS ANDERSON & PARTNERS (H.K.) LIMITED
CONSULTING ENGINEERS, BUILDING SERVICES
湯瑪士(香港)有限公司

	Name	Signed	Date
Designed	PT / EL		DEC 2011
Drawn	WS		DEC 2011
Checked	TH		DEC 2011
Approved	AL		DEC 2011

Contract No. SS T320

File No.

Project No. 420 RO

Consultant Agreement No. 9AS022

Contract
LOCAL OPEN SPACE AT CHUNG YEE STREET, KOWLOON CITY DISTRICT

Drawing Title
FEATURE WALL PLAN AND ELEVATION, SERVICE BLOCK LAYOUT PLAN, ELEVATION AND SECTION

Drawing No. AB/2263/GP005

Scale AS SHOWN

(Date)

ARCHITECTURAL SERVICES DEPARTMENT

A1 841 x 594