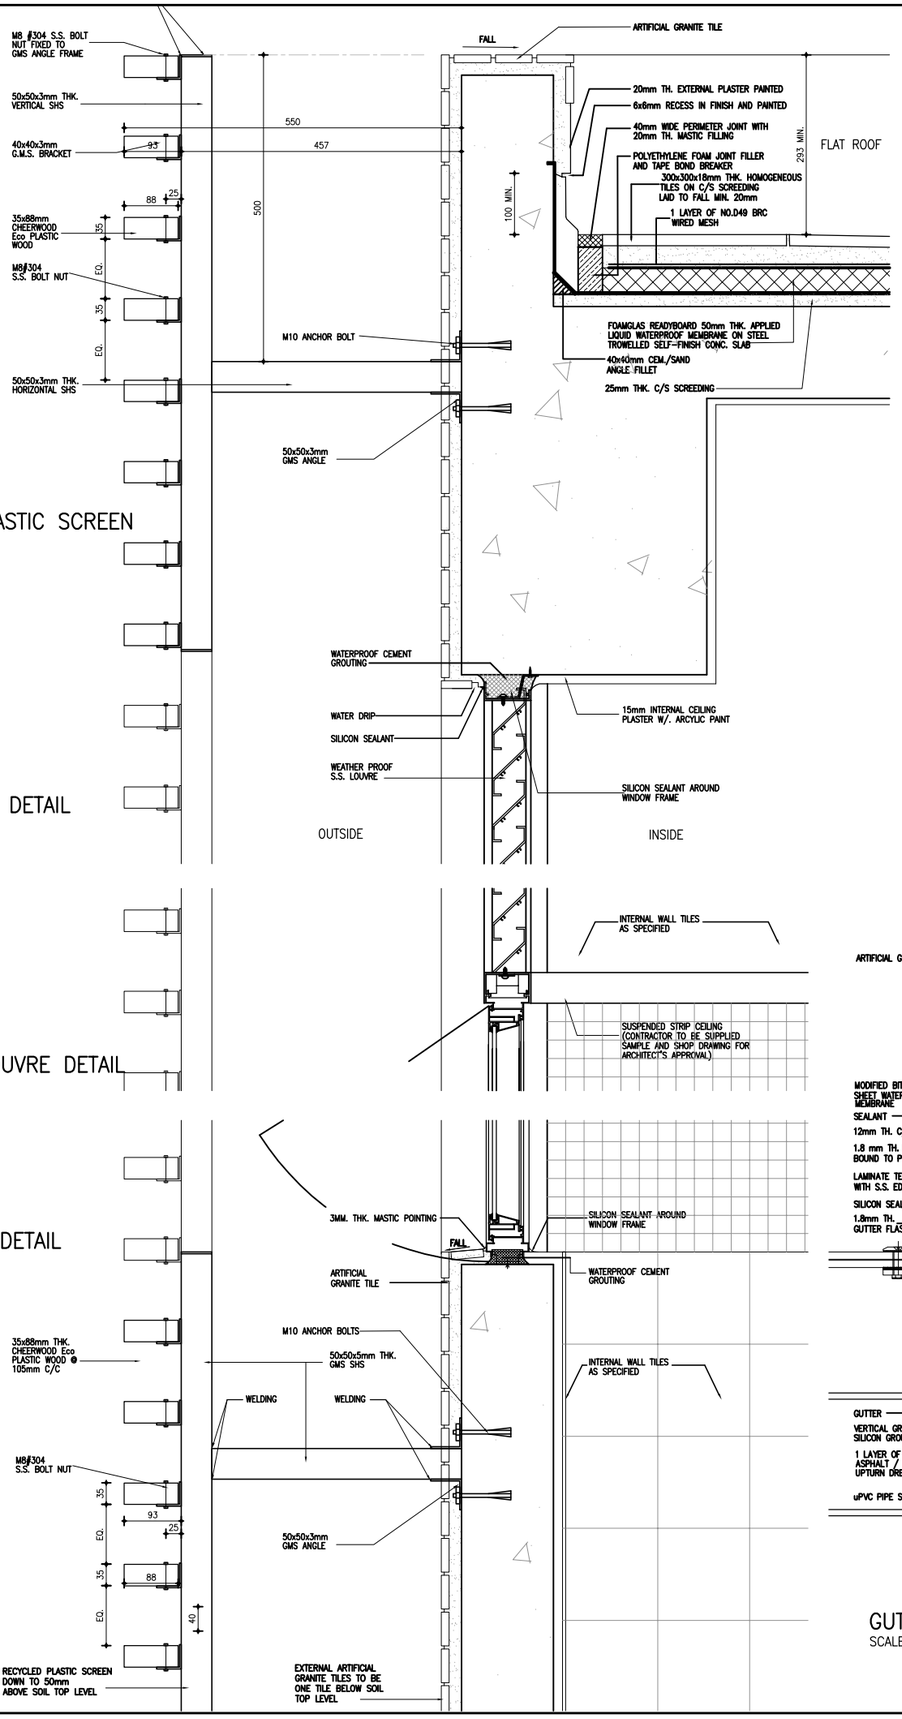

ACCESS PANEL DETAIL
SCALE 1:5

GUTTER DETAIL
SCALE 1:5

DOOR SILL DETAIL
SCALE 1:5

Notes :

1. THE RECYCLED PLASTIC SCREEN DETAILS ARE FOR INDICATION ONLY. CONTRACTOR SHOULD SUBMIT SHOP DRAWINGS AND STRUCTURAL CALCULATION FOR APPROVAL
2. RECYCLED PLASTIC SCREEN DOWN TO 50mm ABOVE SOIL TOP LEVEL
3. EXTERNAL ARTIFICIAL GRANITE TILES TO BE ONE TILE BELOW SOIL TOP LEVEL
4. PROVIDE FALL ARREST SYSTEM ON ROOF. CONTRACTOR HAS TO SUBMIT SHOP DRAWINGS AND STRUCTURAL CALCULATION FOR APPROVAL MIN. TO INSTALLATION

No.	Date	Description	Initial
Revision			

Consultant Project No.
080101

ARTHUR C. S. KWOK
ARCHITECTS & ASSOCIATES LIMITED
郭志森建築師有限公司
1401 ARGYLE CENTRE ONE KOWLOON

TEAM 73 HK Limited
urban design urban planning landscape architecture
4/F Chiu Hong Kong Tower 6 Hunnemy Road Wanchai Hong Kong
Tel: 2865-8713 Fax: 2865-4009 Email: design@team-73.com

CANWEST CONSULTANTS LIMITED
CIVIL & STRUCTURAL ENGINEERS
易保工程顧問有限公司
19/F, 633 KING'S ROAD, NORTH POINT, HONG KONG
TEL: (852) 2882 1138
FAX: (852) 2881 6385
E-MAIL: canwest@canwest.biz.com.hk

THOMAS ANDERSON & PARTNERS (H.K.) LIMITED
CONSULTING ENGINEERS, BUILDING SERVICES
湯瑪士(香港)有限公司

	Name	Signed	Date
Designed	PT /EL		DEC 2011
Drawn	WS		DEC 2011
Checked	TH		DEC 2011
Approved	AL		DEC 2011

Contract No.
SS T320

File No.

Project No.
420 RO

Consultant Agreement No.
9AS022

Contract
LOCAL OPEN SPACE AT CHUNG YEE STREET, KOWLOON CITY DISTRICT

Drawing Title
FACADE DETAIL 1/2

Drawing No.	Scale
AB/2263/PE001	1:5
	(Date)

ARCHITECTURAL SERVICES DEPARTMENT

A1 841 x 594