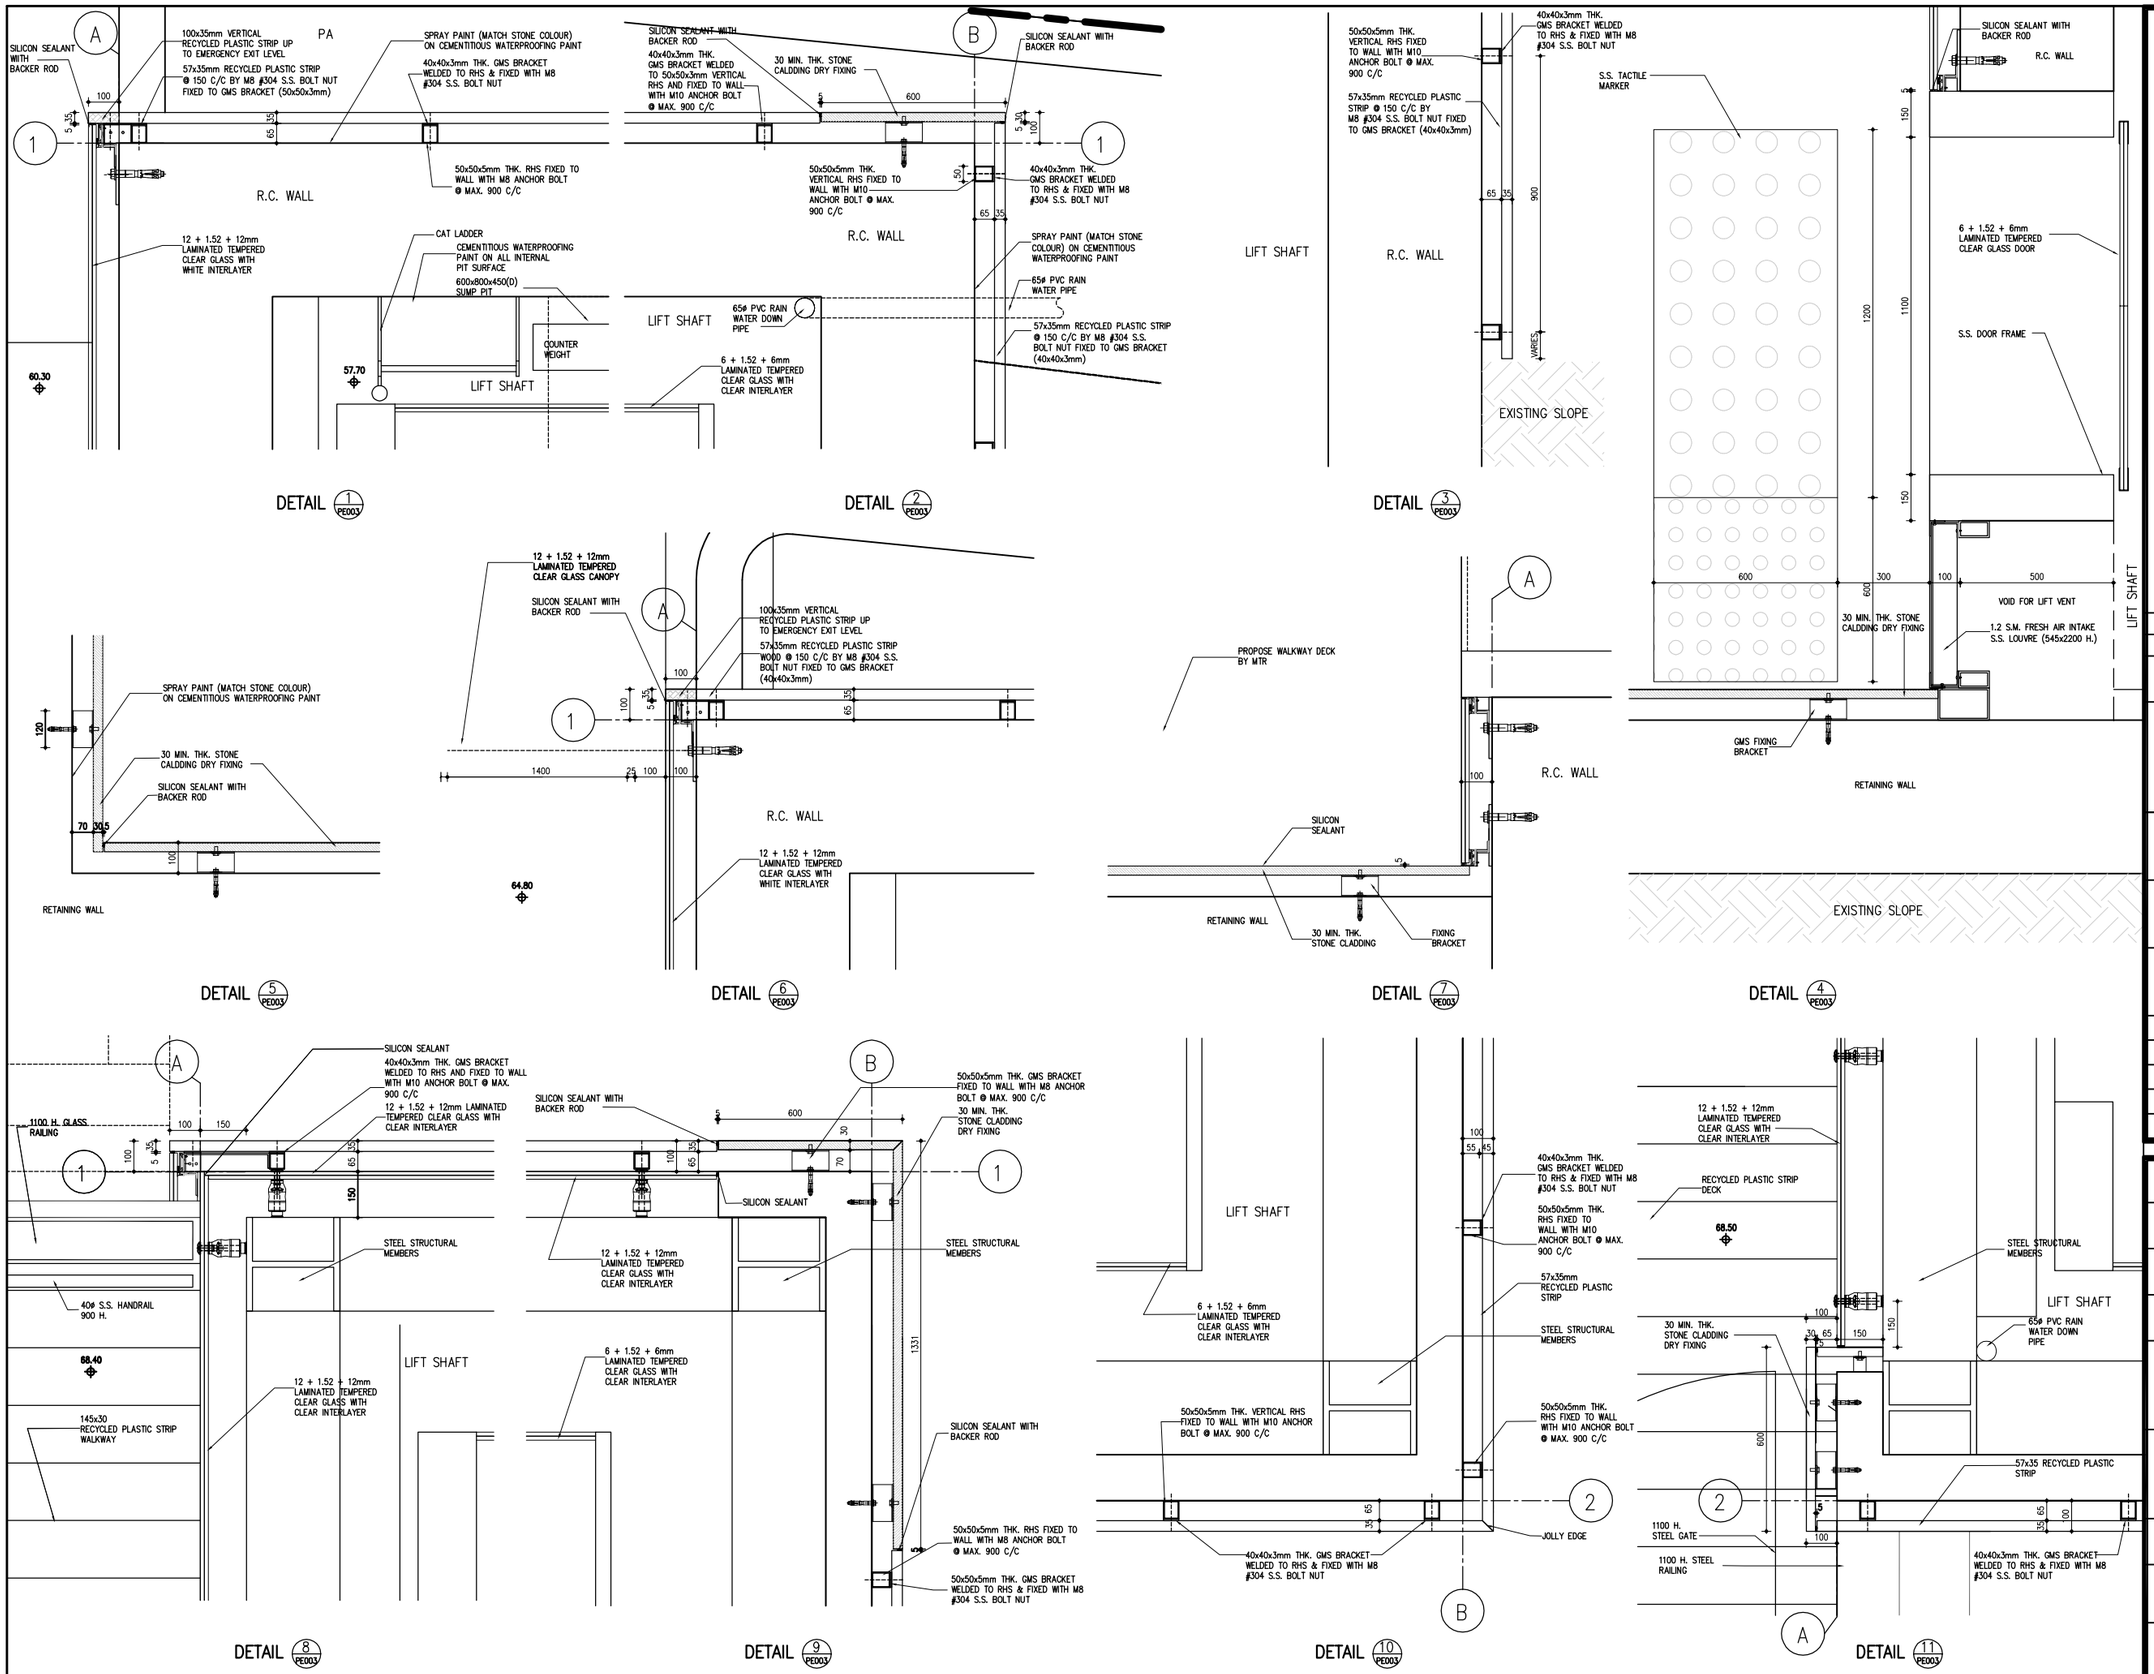

Notes :

1. CONTRACTOR SHALL SUBMIT SHOP DRAWINGS AND CALCULATIONS FOR ALL GLASS WALL AND CANOPY, ALL RECYCLED PLASTIC STRIP SCREEN, ALL STONE AND GLASS CLADDING, AND FALL ARREST SYSTEM FOR ARCHITECT'S APPROVAL.

2. REFER TO STRUCTURAL DRAWINGS FOR ALL STEEL STRUCTURAL MEMBERS.

No.	Date	Description	Initial
Revision			

Consultant Project No.
080101

ARTHUR C. S. KWOK
ARCHITECTS & ASSOCIATES LIMITED
郭克強建築師有限公司
1401 ARGYLE CENTRE ONE KOWLOON

TEAM 73 HK Limited
urban design urban planning landscape architecture
4/F Chiu Hung King Tower 8 Hennessy Road Wanchai Hong Kong
Tel: 2865-0713 Fax: 2865-4029 Email: design@team-73.com

CANWEST CONSULTANTS LIMITED
CIVIL & STRUCTURAL ENGINEERS
建偉工程顧問有限公司
18/F, 633 KING'S ROAD, NORTH POINT, HONG KONG
TEL: (852) 2882 1126
FAX: (852) 2881 6385
E-MAIL: canwest@canwest.hk.com.hk

THOMAS ANDERSON & PARTNERS (H.K.) LIMITED
CONSULTING ENGINEERS, BUILDING SERVICES
湯瑪士(香港)有限公司

	Name	Signed	Date
Designed	PT / EL		DEC 2011
Drawn	WS		DEC 2011
Checked	TH		DEC 2011
Approved	AL		DEC 2011

Contract No.
SS T320

File No.

Project No.
420 RO

Consultant Agreement No.
9AS022

Contract
LOCAL OPEN SPACE AT CHUNG YEE STREET, KOWLOON CITY DISTRICT

Drawing Title
LIFT TOWER DETAILS 1/3

Drawing No.
AB/2263/ PE006

Scale
A1 = 1 : 10
A3 = 1 : 20

(Date)

ARCHITECTURAL SERVICES DEPARTMENT

A1 841 x 594