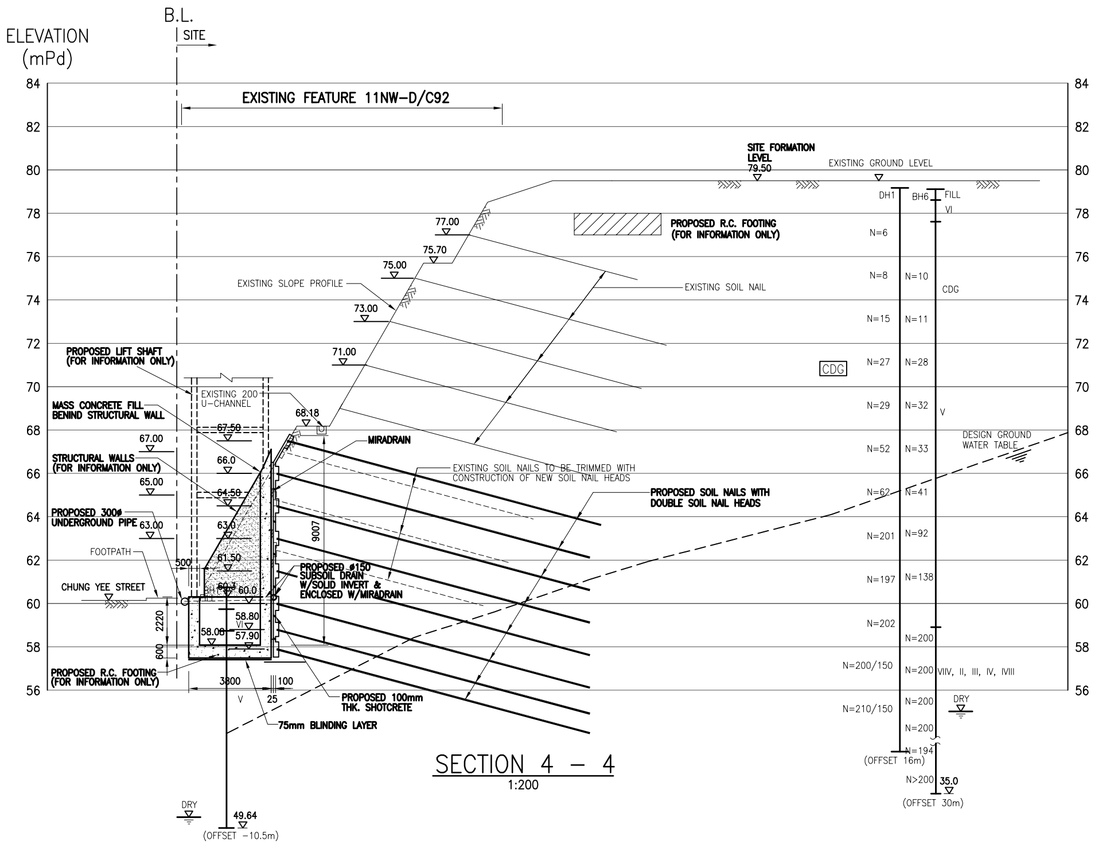

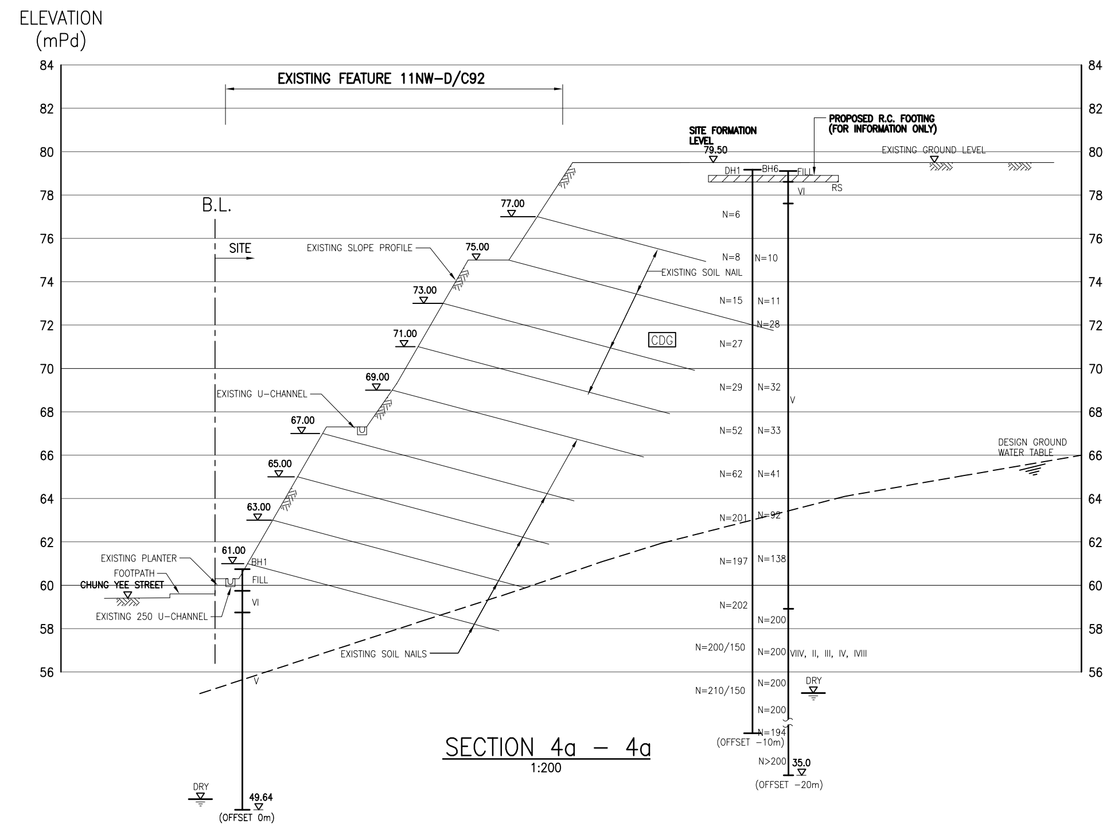

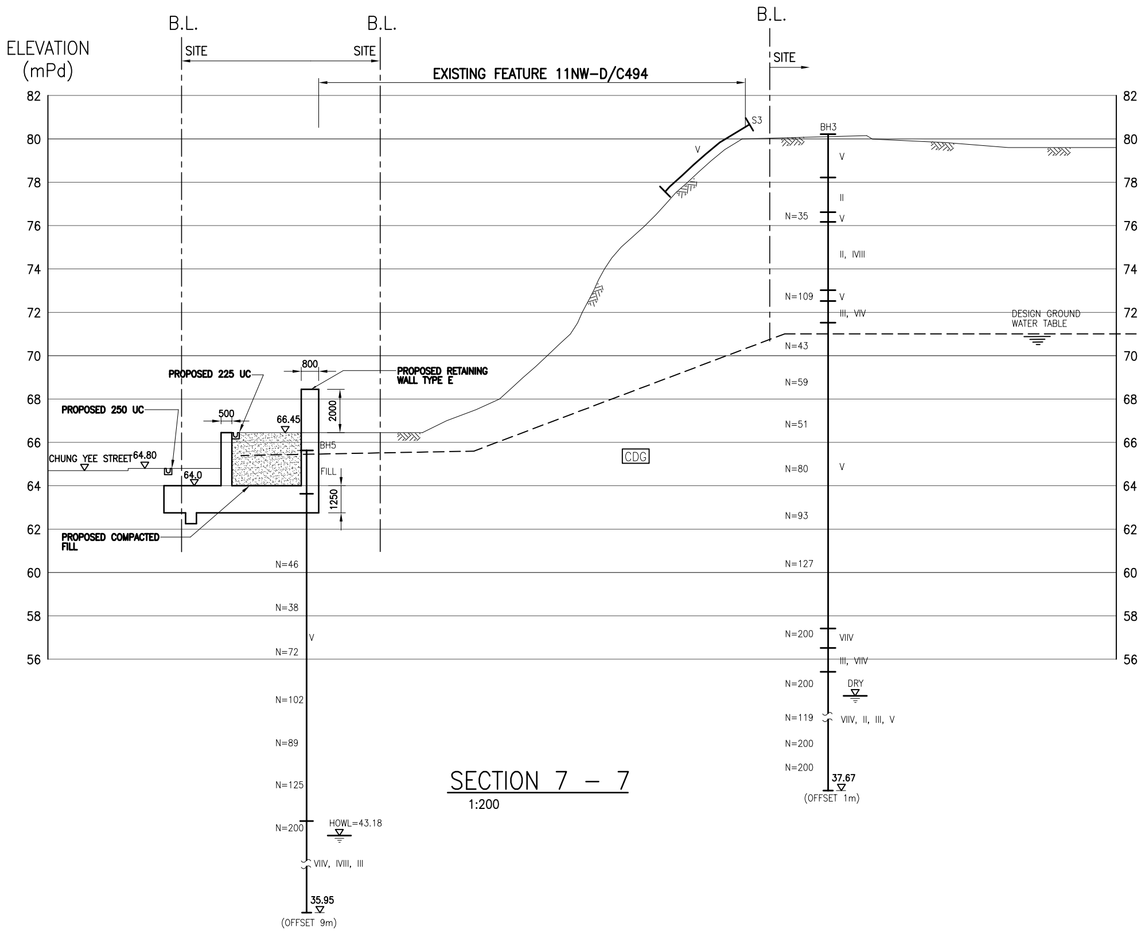

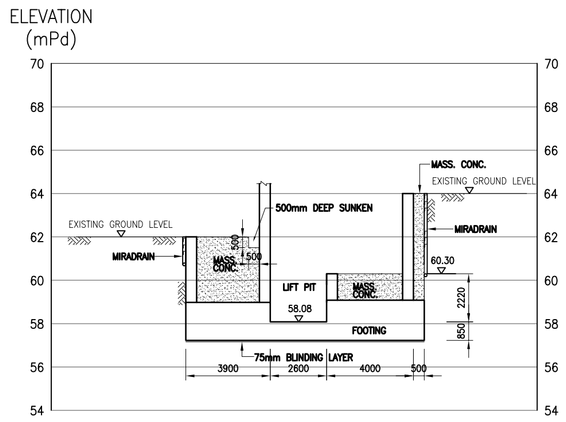

LEGEND:

EXISTING SOIL NAIL TO BE REMAINED

EXISTING SOIL NAIL TO BE TRIMMED WITH CONSTRUCTION OF NEW SOIL NAIL HEAD

PROPOSED SOIL NAIL

Notes :

No.	Date	Description	Initial
	05/01/12	TENDER DRAWING	

Revision

Consultant Project No. 8165

ARTHUR C. S. KWOK
ARCHITECTS & ASSOCIATES LIMITED
郭志銳建築師有限公司
1401 ARGYLE CENTRE ONE KOWLOON

TEAM 73 HK Limited
urban design urban planning landscape architecture
8/F China Hong Kong Tower 8 Hennessy Road Wanchai Hong Kong
Tel: 2865-5713 Fax: 2865-4809 Email: design@team-73.com

CANWEST CONSULTANTS LIMITED
CIVIL & STRUCTURAL ENGINEERS
建偉工程顧問有限公司
15/F, 633 KING'S ROAD, NORTH POINT, HONG KONG
TEL: (852) 2892 1126
FAX: (852) 2881 6365
E-MAIL: canwest@canwest.biz.com.hk

THOMAS ANDERSON & PARTNERS (H.K.) LIMITED
CONSULTING ENGINEERS, BUILDING SERVICES

	Name	Signed	Date
Designed			
Drawn			
Checked			
Approved			

Contract No.

File No.

Project No. 420 RO

Consultant Agreement No. 9AS022

Contract
LOCAL OPEN SPACE AT CHUNG YEE STREET, KOWLOON CITY DISTRICT

Drawing Title
SECTIONS 4, 4a, 4b, 7 & 7a

Drawing No. SE/2263/NTSF002

Scale AS SHOWN

(Date)

ARCHITECTURAL SERVICES DEPARTMENT